LIGHTING

⊗	NOVA	2
◎	SPOT LIGHT	5
⊛	APOLLO STAR (WELL LIGHT)	6
⊗	APOLLO WELL LIGHT	4

APOLLO

SPOT LIGHT

NOVA LIGHT

APOLLO STAR

RUSSIAN CYPRESS

GOLD VICARY PRIVET

BIRDS NEST SPRUCE

KOUSA DOGWOOD

SCOTCH JUNIPER

WEEPING CHERRY

PRAIRIE FIRE CRABAPPLE

VARIEGATED LIRIOPE

WEEPING PURPLE BEECH

ALBERTA SPRUCE

LIGULARIA

BRUNNERA

WEEPING NORWAY SPRUCE

WEEPING LOUISA CRABAPPLE

HEUCHERELLA

VIKING SHIP HEUCHERELLA

PEONY

NEON FLASH SPIREA

ASTILBE VARIETIES

GOLD FLAME SPIREA

DAYLILY VARIETIES

SHASTA VEURNUM

CASINO GOLD JUNIPER

BLACK EYED SUSAN

ZAGREB COREOPSIS

HOSTA

RED SHRUBROSE

CASINO GOLD JUNIPER

BLUE RUG JUNIPER

CUTLEAF JAPANESE MAPLE

KARL FOERSTER GRASS

CONCEPTUAL PLAN - ON-SITE ADJUSTMENTS TO BE MADE AS NECESSARY

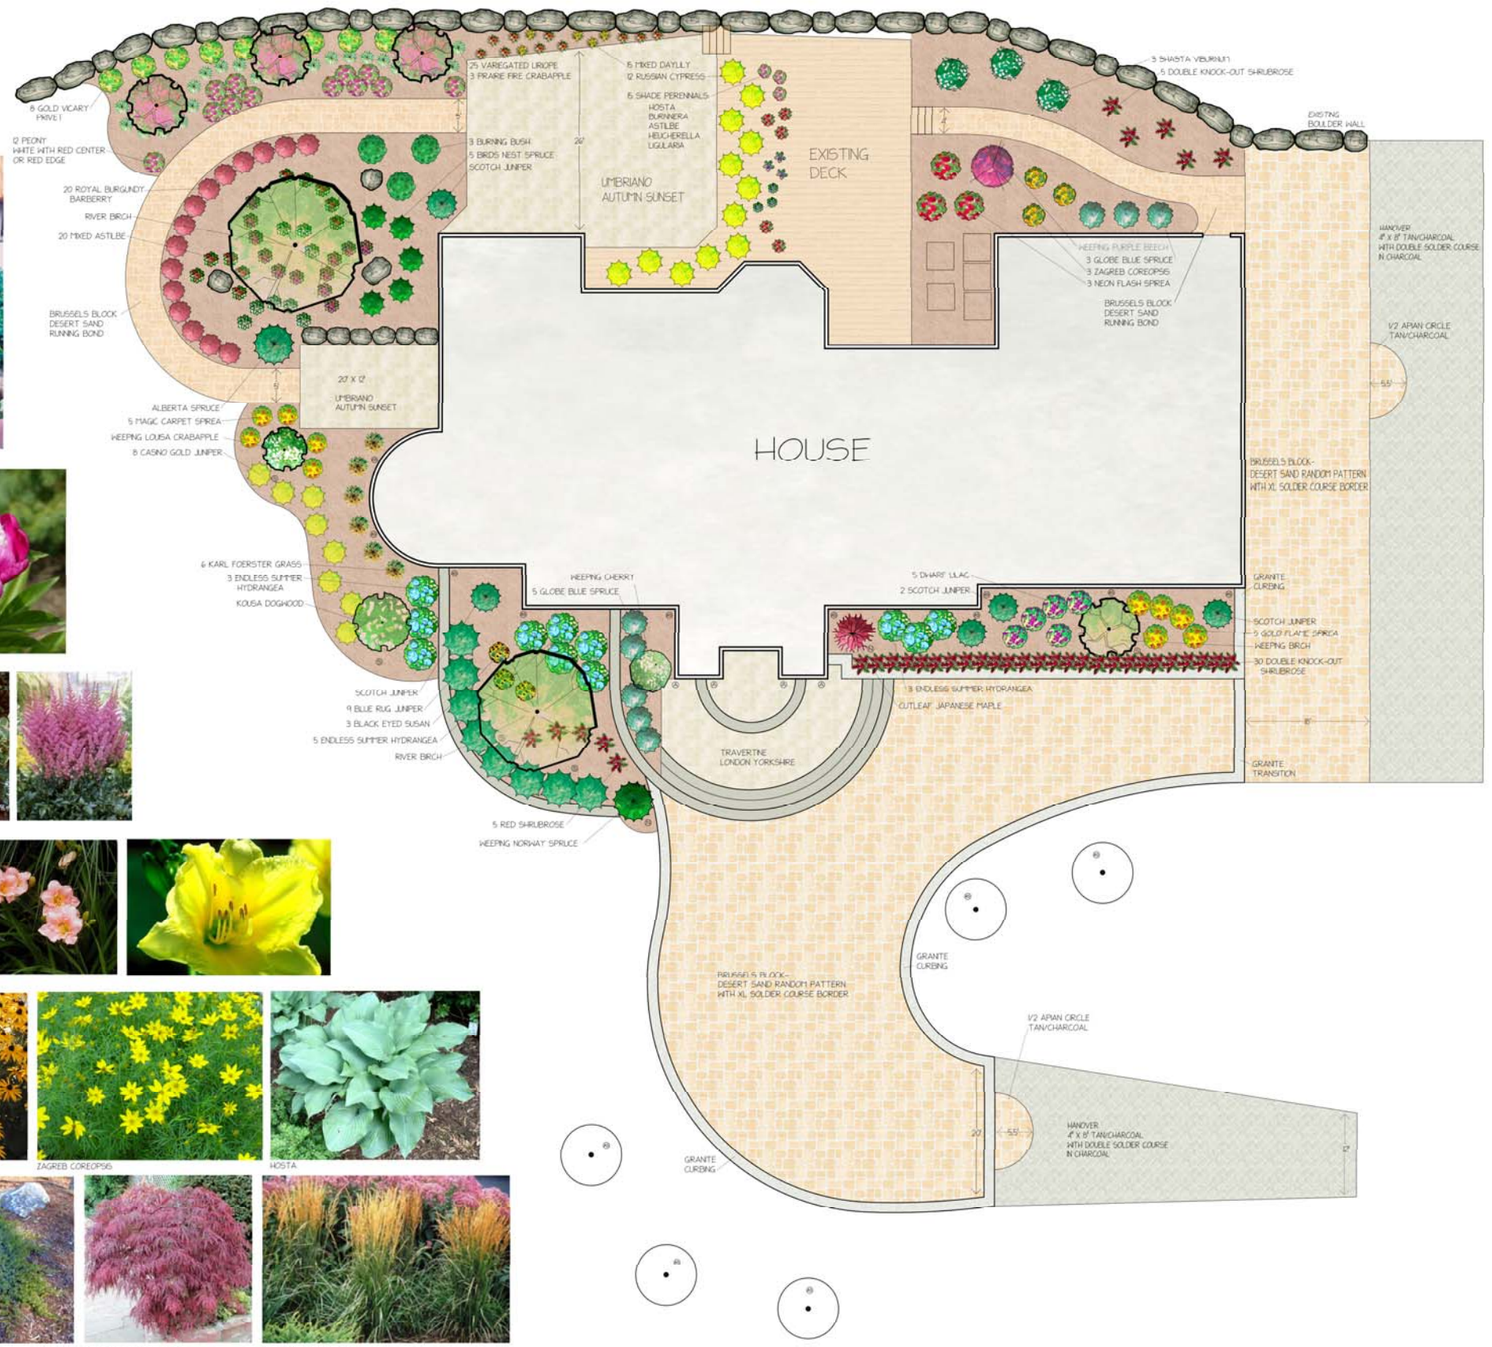

RIVER BIRCH

ROYAL BURGUNDY BARBERRY

GLOBE BLUE SPRUCE

ENDLESS SUMMER HYDRANGEA

BURNING BUSH

DWARF LILAC

DOUBLE KNOCKOUT SHRUBROSE

THOTAMBILU RESIDENCE

HARDSCAPE, LIGHTING, AND PLANTING PLAN

LANDSCAPES EAST

(36) 682 - 9044

SCALE: 1" = 10'

DESIGN P. GUALTIERI

DRAWING M. MCCOHE

5/17/08