THOT AMBILU RESIDENCE

LIGHTING

NOVA	2
SPOT LIGHT	5
APOLLO STAR (WELL LIGHT)	6
APOLLO WELL LIGHT	4

APOLLO · SPOT LIGHT · NOVA LIGHT · APOLLO STAR

RUSSIAN CYPRESS · GOLD VICARY PRIVET · BIRDS NEST SPRUCE · KOUSA DOGWOOD · SCOTCH JUNIPER

WEEPING CHERRY · PRAIRIE FIRE CRABAPPLE

VARIEGATED LIRIOPE · WEEPING PURPLE BEECH

CONCEPTUAL PLAN - ON-SITE ADJUSTMENTS TO BE MADE AS NECESSARY

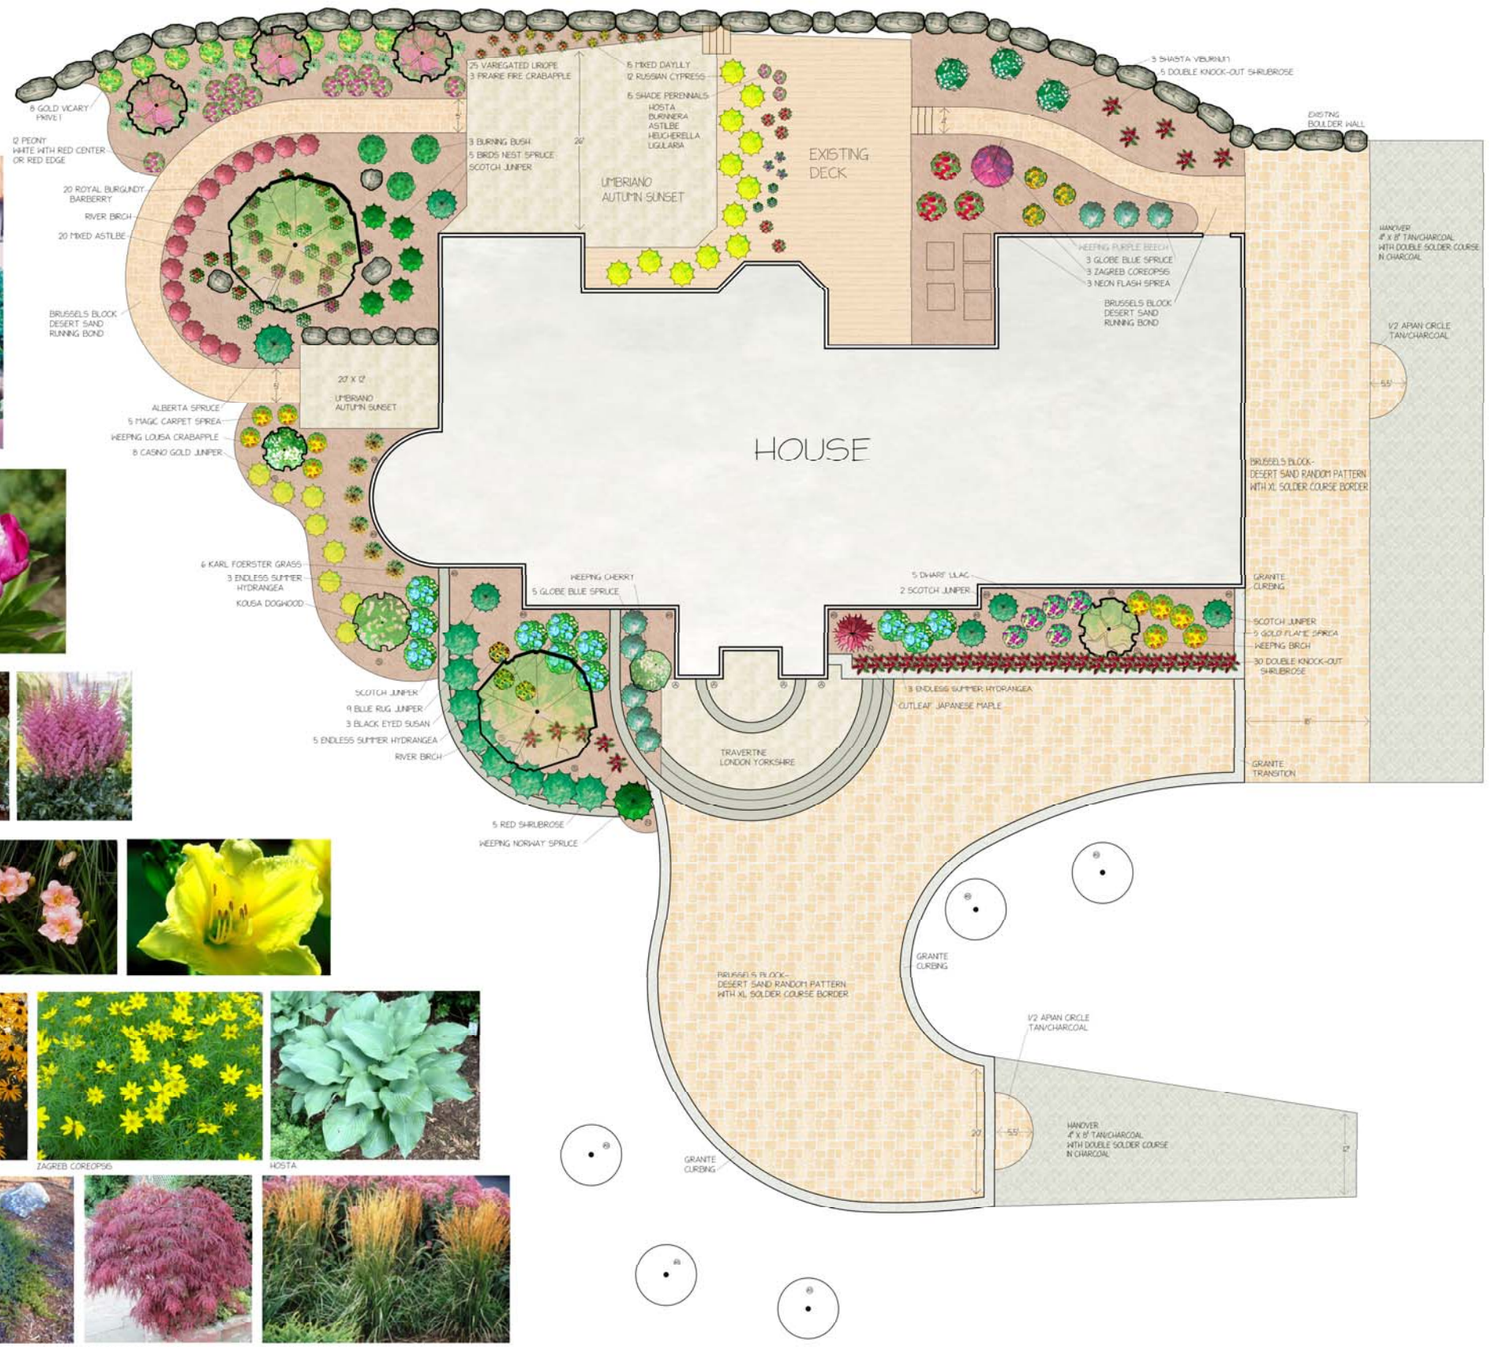

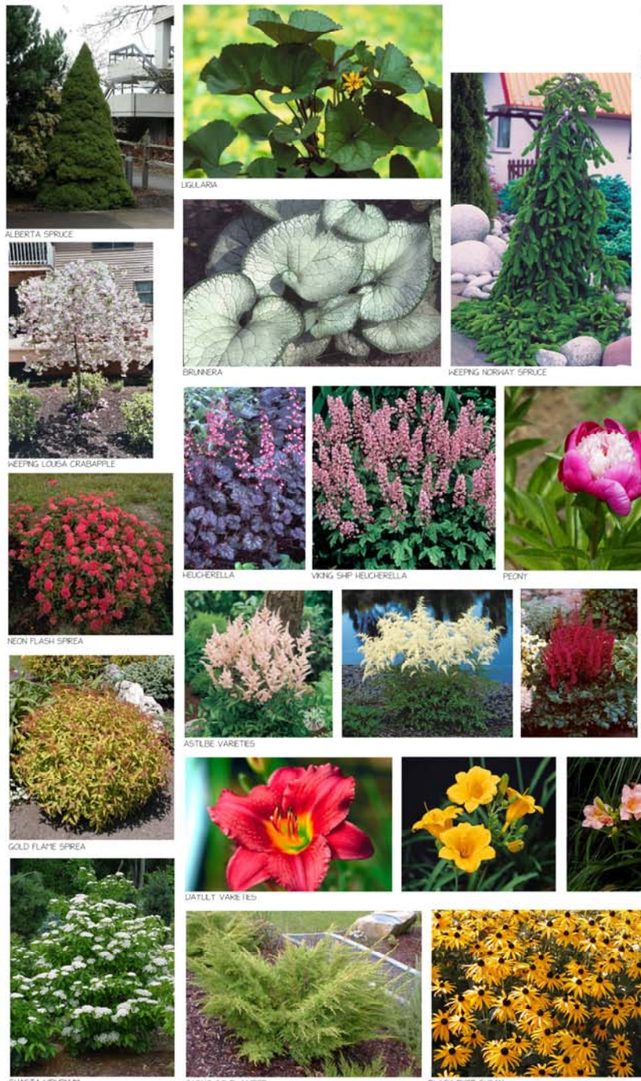
ALBERTA SPRUCE · LIGULARIA · BRUNNERA · WEEPING NORWAY SPRUCE · WEEPING LOUISA CRABAPPLE · HEUCHERELLA · VIKING SHIP HEUCHERELLA · PEONY · NEON FLASH SPIREA · ASTILBE VARIETIES · GOLD FLAME SPIREA · DAYLILY VARIETIES · SHASTA VIBURNUM · CASINO GOLD JUNIPER · BLACK EYED SUSAN · ZAGREB COREOPSIS · HOSTA · RED SHRUBROSE · CASINO GOLD JUNIPER · BLUE RUG JUNIPER · CUTLEAF JAPANESE MAPLE · KARL FOERSTER GRASS

RIVER BIRCH · ROYAL BURGUNDY BARBERRY · GLOBE BLUE SPRUCE · ENDLESS SUMMER HYDRANGEA · BURNING BUSH · DWARF LILAC · DOUBLE KNOCKOUT SHRUBROSE

HARDSCAPE, LIGHTING, AND PLANTING PLAN

LANDSCAPES EAST

(36) 682 - 9044

SCALE: 1" = 10'

DESIGN P. GUALTIERI

DRAWING M. MCGOHE

5/17/08