LIGHTING

- WELL LIGHT
- SATURN PATH LIGHT
- ENTERPRISE

WELL LIGHT

SATURN PATH LIGHT

ENDLESS SUMMER HYDRANGEA

BURNING BUSH

BLOODGOOD JAPANESE MAPLE

CORAL BURST CRABAPPLE

RIVER BIRCH

WHITE CREEPING PHLOX

PINK CREEPING PHLOX

ROZANNE GERANIUM

PINK DIANTHUS

BLACK EYED SUSAN

RED DAYLILY

ASTILBE VARIETIES

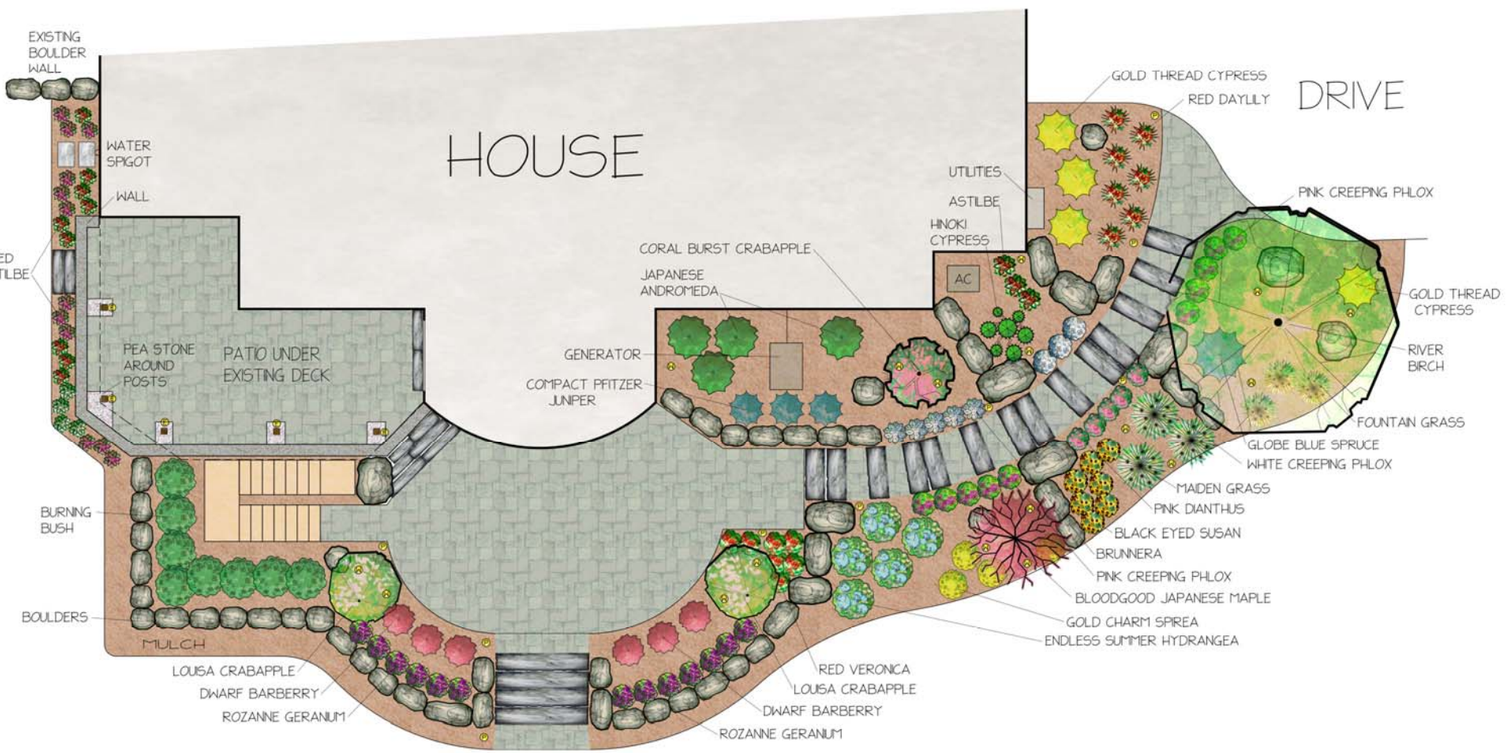

LOUSA CRABAPPLE

DWARF BARBERRY

GLOBE BLUE SPRUCE

COMPACT PFITZER JUNIPER

HINOKI CYPRESS

RED VERONICA

FOUNTAIN GRASS

BRUNNERA

JAPANESE ANDROMEDA

GOLD THREAD CYPRESS

GOLD CHARM SPIREA

MAIDEN GRASS

RESIDENCE

WALSH

PLANTING, LIGHTING, AND HARDSCAPE

LANDSCAPES EAST
(315) 682 - 9044

SCALE: 1" = 8'

DESIGN: B. PATANE

DRAWING: M. MCCOCHE

5/3/08